FilmL.A., Inc.
6255 W Sunset Blvd, 12th Floor
Hollywood, CA 90028
t: (213)977-8600 - f: (213)977-8601
www.filmla.com

Summary Information

Permit No: F00141990-A **Type of Permit:** FILMING **Release Date:** 09/07/2018

Production Company TWENTIETH CENTURY FOX TELEVISION

Insured Company Name TWENTIETH CENTURY FOX TELEVISION

Contact Phone No. 1 310-369-1000
Contact Phone No. 2 310-969-0094
Fax
Address 10201 W PICO BLVD, BUILDING 1 LOS ANGELES, California 90064

Production Title SINGLE PARENT EP 106

Type of Production TV Pilot

Producer Erin O'Malley

Director Jason Winer

1st AD Michael Risoli

Production Manager Ryan Guellow

FilmL.A. Coordinator Michael Gonzalez

Location Manager Lucas Nalepinsk
Primary Phone Mobile - 617-283-3156
Secondary Phone Office - 310-369-3586

Location Assistant n/a n/a
Primary Phone Mobile - 000-000-0000
Secondary Phone

Fees

Posting 300	$69.00
Posting 900	$207.00
Notification Charge	$340.00
LA CITY LANE AND STREET CLOSURE FEE	$312.00
FILMLA NON-REFUNDABLE FILM PERMIT RIDER FEE	$109.00

Total Permit Fee $1,037.00

Number of Locations 2

NOT A PERMIT

FilmL.A., Inc.
6255 W Sunset Blvd, 12th Floor
Hollywood, CA 90028
t: (213)977-8600 - f: (213)977-8601
www.filmla.com

Summary Information — Location

Permit Number	F00141990-A	**Location Manager**	Lucas Nalepinsk
Production Company	TWENTIETH CENTURY FOX TELEVISI...	Primary Phone	Mobile - 617-283-3156
Insured Company	TWENTIETH CENTURY FOX TELEVISI...	Secondary Phone	Office - 310-369-3586
Production Title	SINGLE PARENT EP 106		

Location Address 10346 Keswick Ave, Los Angeles, CA, 90064

Location Type Private Residence

Film Dates 9/10/2018 - 9/10/2018 05:00 - 17:00 1 day

Open or Closed to the Public Closed

Generic Conditions
Community Survey Obtained
Equipment staging and vehicles may park on one side of the street only.
Must Maintain 5' Clearance on Sidewalks/Walkways
Must maintain local/emergency access
No cast or crew parking on area streets
No steps from trailers, trucks or motorhomes may be facing road
Number of uniformed officers listed on the permit is a minimum requirement.
Permittee remains responsible for deploying a sufficient number of uniformed officers to provide traffic and crowd control to ensure the safety of the film crew and the public.
Traffic control must be done in accordance w/MUTCD
Traffic Officers Required
Uniformed officers shall have a copy of the film permit in their possession and are required to confirm that all traffic control signage devices are in place.

Please see attached document Keswick Ave (closure) btwn Kerwood Ave and Fox Hills Dr - Single Parent.pdf

Equipment on Location

Type	Quantity
5 or 10 ton trucks	3
Cast/Crew vehicles	65
Catering Truck	1
Cube Trucks	4
Generator	1
Honey Wagons	1
Motor Homes	1
Trailers	2
Vans	4

Personnel on Location

Type	Quantity
Cast	5
Crew	70
Off-Duty/Retired LAPD Officer(s)	2

Filming Activities Camera in car; Camera on sticks; Drive ups & away; Driving shots; Equipment on

NOT A PERMIT

FilmL.A., Inc.
6255 W Sunset Blvd, 12th Floor
Hollywood, CA 90028
t: (213)977-8600 - f: (213)977-8601
www.filmla.com

Summary Information — Location

Permit Number	F00141990-A	**Location Manager**	Lucas Nalepinsk
Production Company	TWENTIETH CENTURY FOX TELEVISI...	Primary Phone	Mobile - 617-283-3156
Insured Company	TWENTIETH CENTURY FOX TELEVISI...	Secondary Phone	Office - 310-369-3586
Production Title	SINGLE PARENT EP 106		

sidewalk, in curb lane & across street; Exterior Dialogue; Exterior establishing shots; Intermittent traffic control - 2 minutes standard; Exterior filming in driveway, picture car at curb, camera and equipment in street; LOCAL ACCESS DURING CLOSURE;

Jurisdiction **Political:** Los Angeles City - Council District 05 **Police:** Los Angeles Police Department **Fire:** Los Angeles City

Thomas Guide **Page:** 632 **Grid:** E4

Approvals

LOS ANGELES CITY POLICE DEPARTMENT	Gabriel Aleman
FILML.A. CLOSURES	Joshua Mingo
LOS ANGELES CITY DEPARTMENT OF PUBLIC WORKS	Jessica Castro

Coordinator Note Rider A releases location

Parking

Base Camp Location Type : Other Location	TWENTIETH CENTURY FOX STUDIOS 10201 W Pico Blvd, Los Angeles, CA, 90064	**Crew Parking** Location Type : Other Location	TWENTIETH CENTURY FOX STUDIOS 10201 W Pico Blvd, Los Angeles, CA, 90064

Posting "No Parking" signs
E/S KERWOOD AVE, TENNESSEE AVE - KESWICK AVE
E/S KERWOOD AVE, KESWICK AVE NORTH FOR 150 FEET
S/S KESWICK AVE, 300FT IN FRONT OF 10346 KESWICK AVE (FOR PICTURE ONLY)

Approximate Footage 601 - 900 **Log Number** 214654

Date(s) 9/10/2018 to 9/10/2018 **Time(s)** 05:00 to 22:00

Lane / Full Closure FULL CLOSURE- KESWICK AVE., KERWOOD AVE- FOX HILLS DR

Approximate Footage 0 - 300

Date(s) 9/10/2018 to 9/10/2018 **Time(s)** 05:00 to 17:00

NOT A PERMIT

FilmL.A., Inc.
6255 W Sunset Blvd, 12th Floor
Hollywood, CA 90028
t: (213)977-8600 - f: (213)977-8601
www.filmla.com

Summary Information — Location

Permit Number	F00141990-A	**Location Manager**	Lucas Nalepinsk
Production Company	TWENTIETH CENTURY FOX TELEVISI...	Primary Phone	Mobile - 617-283-3156
Insured Company	TWENTIETH CENTURY FOX TELEVISI...	Secondary Phone	Office - 310-369-3586
Production Title	SINGLE PARENT EP 106		

Location Address 10368 Keswick Ave, Los Angeles, CA 90064

Location Type Private Residence

Film Dates 9/10/2018 - 9/10/2018 07:00 - 19:00 1 day

Open or Closed to the Public Closed

Generic Conditions
Equipment staging and vehicles may park on one side of the street only.
Must Maintain 5' Clearance on Sidewalks/Walkways
Must maintain local/emergency access
No cast or crew parking on area streets
No interference with vehicular or pedestrian traffic
No steps from trailers, trucks or motorhomes may be facing road

Equipment on Location

Type	Quantity
5 or 10 ton trucks	3
Cast/Crew vehicles	65
Catering Truck	1
Cube Trucks	4
Generator	1
Honey Wagons	1
Motor Homes	1
Trailers	2
Vans	3

Personnel on Location

Type	Quantity
Cast	5
Crew	70

Filming Activities Equipment on property; Equipment on sidewalk only.; Exterior establishing shots;

Jurisdiction **Political:** Los Angeles City - Council District 05 **Police:** Los Angeles Police Department **Fire:** Los Angeles City

Thomas Guide **Page:** 632 **Grid:** E4

Approvals LOS ANGELES CITY POLICE DEPARTMENT Gabriel Martinez

Coordinator Note Rider A releases location

NOT A PERMIT

FilmL.A., Inc.
6255 W Sunset Blvd, 12th Floor
Hollywood, CA 90028
t: (213)977-8600 - f: (213)977-8601
www.filmla.com

Summary Information — Location

Permit Number	F00141990-A	**Location Manager**	Lucas Nalepinsk
Production Company	TWENTIETH CENTURY FOX TELEVISI...	Primary Phone	Mobile - 617-283-3156
Insured Company	TWENTIETH CENTURY FOX TELEVISI...	Secondary Phone	Office - 310-369-3586
Production Title	SINGLE PARENT EP 106		

Parking

Base Camp	Location Type : Other Location	TWENTIETH CENTURY FOX STUDIOS 10201 W Pico Blvd, Los Angeles, CA, 90064	**Crew Parking**	Location Type : Other Location	TWENTIETH CENTURY FOX STUDIOS 10201 W Pico Blvd, Los Angeles, CA, 90064

Posting "No Parking" signs S/S KESWICK AVE., 150' IN FRONT OF 10368 KESWICK AVE

Approximate Footage 0 - 300 **Log Number** 214684

Date(s) 9/10/2018 to 9/10/2018 **Time(s)** 07:00 to 19:00

NOT A PERMIT

Permit #F00141990-A

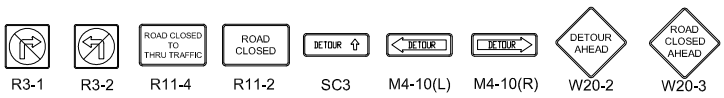

Ⓢ TRAFFIC SIGNAL

● TRAFFIC CONE

TYPE I W/ SIGN

FLASHING ARROW SIGN (FAS)

ALL TRAFFIC CONTROL WILL BE INSTALLED TO MEET OR EXCEED THE LATEST CA-MUTCD MINIMUM REQUIREMENTS

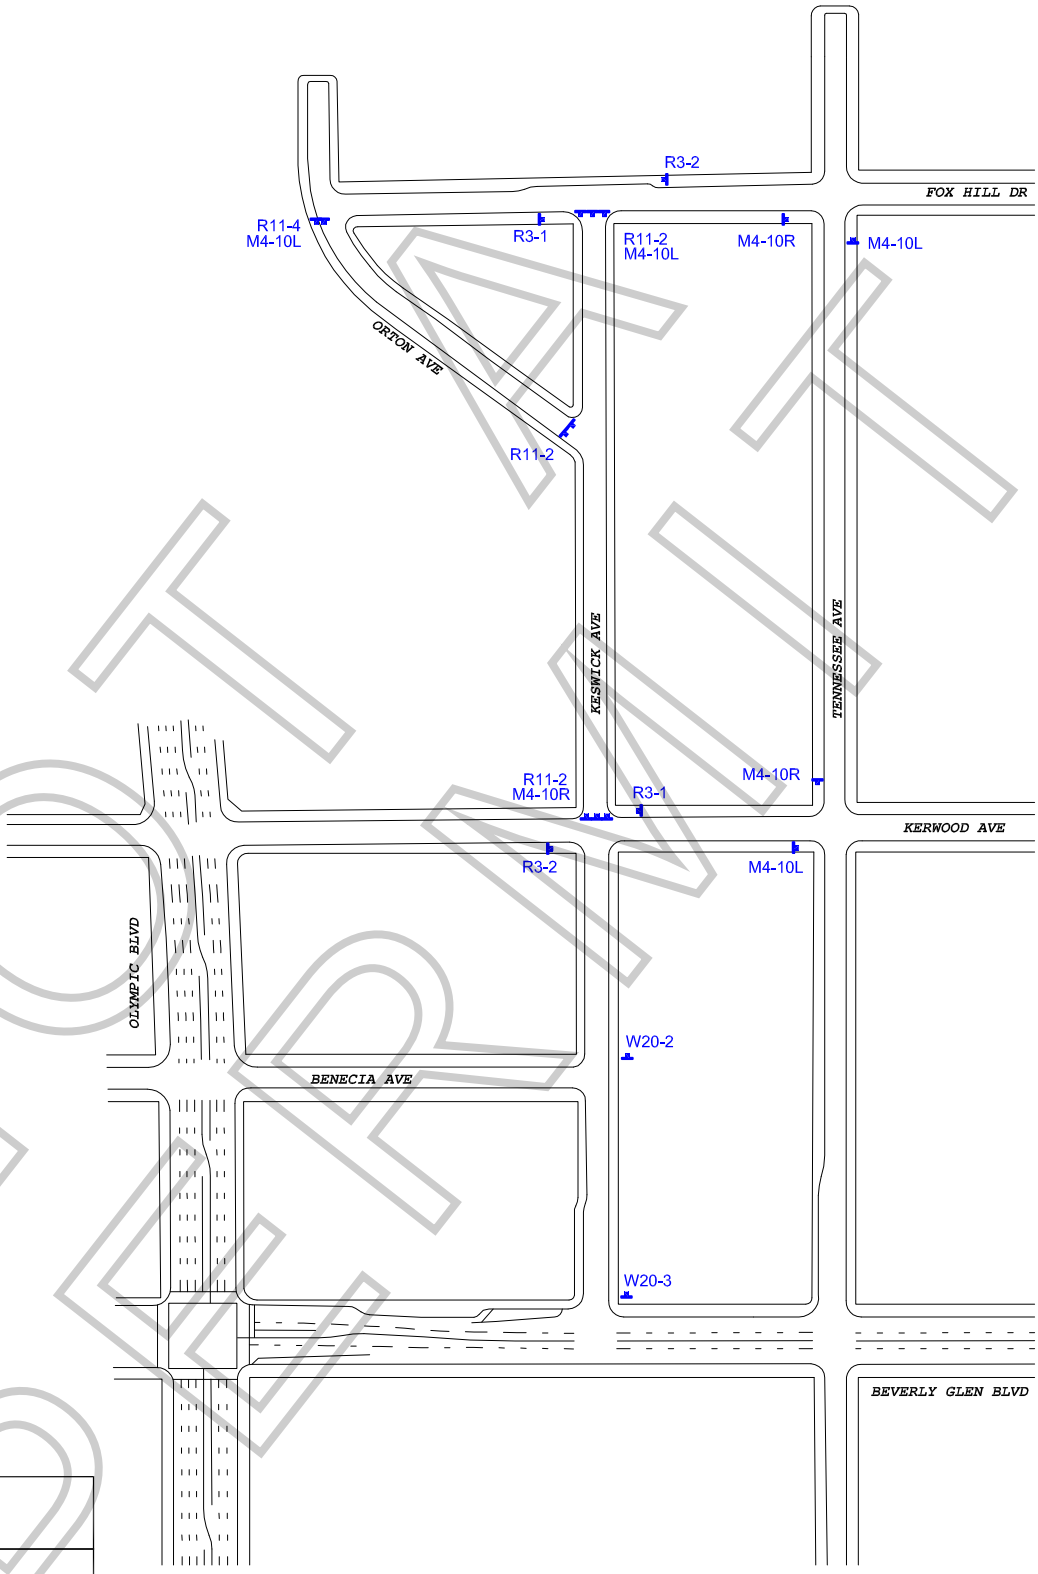

NOT A PERMIT

TCP FOR:	20TH CENTURY FOX TV: "SINGLE PARENTS"
LOCATION:	FULL CLOSURE OF KESWICK AVE FROM FOX HILL DR TO KERWOOD AVE LOS ANGELES, CALIFORNIA
CONTACT:	ELISA SMITH OFFICE# 213-763-9000 LUCAS NALEPINSKI PH# 617-283-3156
	JCL TRAFFIC SERVICES (213) 622-9775 C31-CA Lic # 805357
DATE / REVISIONS	DRAFTER: MARIO MENJIVAR SCALE: N.T.S. FILM LA: MG

WORK ZONE TRAFFIC CONTROL PLAN GENERAL NOTES

1. DATE/TIME: 9-10-18 FROM 05:00 HOURS TO 17:00 HOURS.

2. ALL SIGNING, STRIPING, AND TRAFFIC CONTROL DEVICES SHALL CONFORM TO THE (CURRENT) STATE OF CALIFORNIA DEPARTMENT OF TRANSPORTATION (CALTRANS) STANDARD PLANS AND STANDARD SPECIFICATIONS, CALIFORNIA MUTCD, AND ANY ADDENDUMS THERETO, AND AS SHOWN ON THESE PLANS, SYMBOLS AND ABBREVIATIONS USED ARE SHOWN ON CALTRANS STANDARD PLANS.
3. THERE WILL BE NO INTERFERENCE WITH TRAFFIC SIGNALS OR CROSSWALKS.
4. CONES WILL BE 28" MINIMUM HEIGHT AND HAVE REFLECTORIZED SLEEVES FOR NIGHT WORK.
5. POLICE WILL DIRECT TRAFFIC IF NECESSARY.